


VERBODEN TOEGANG

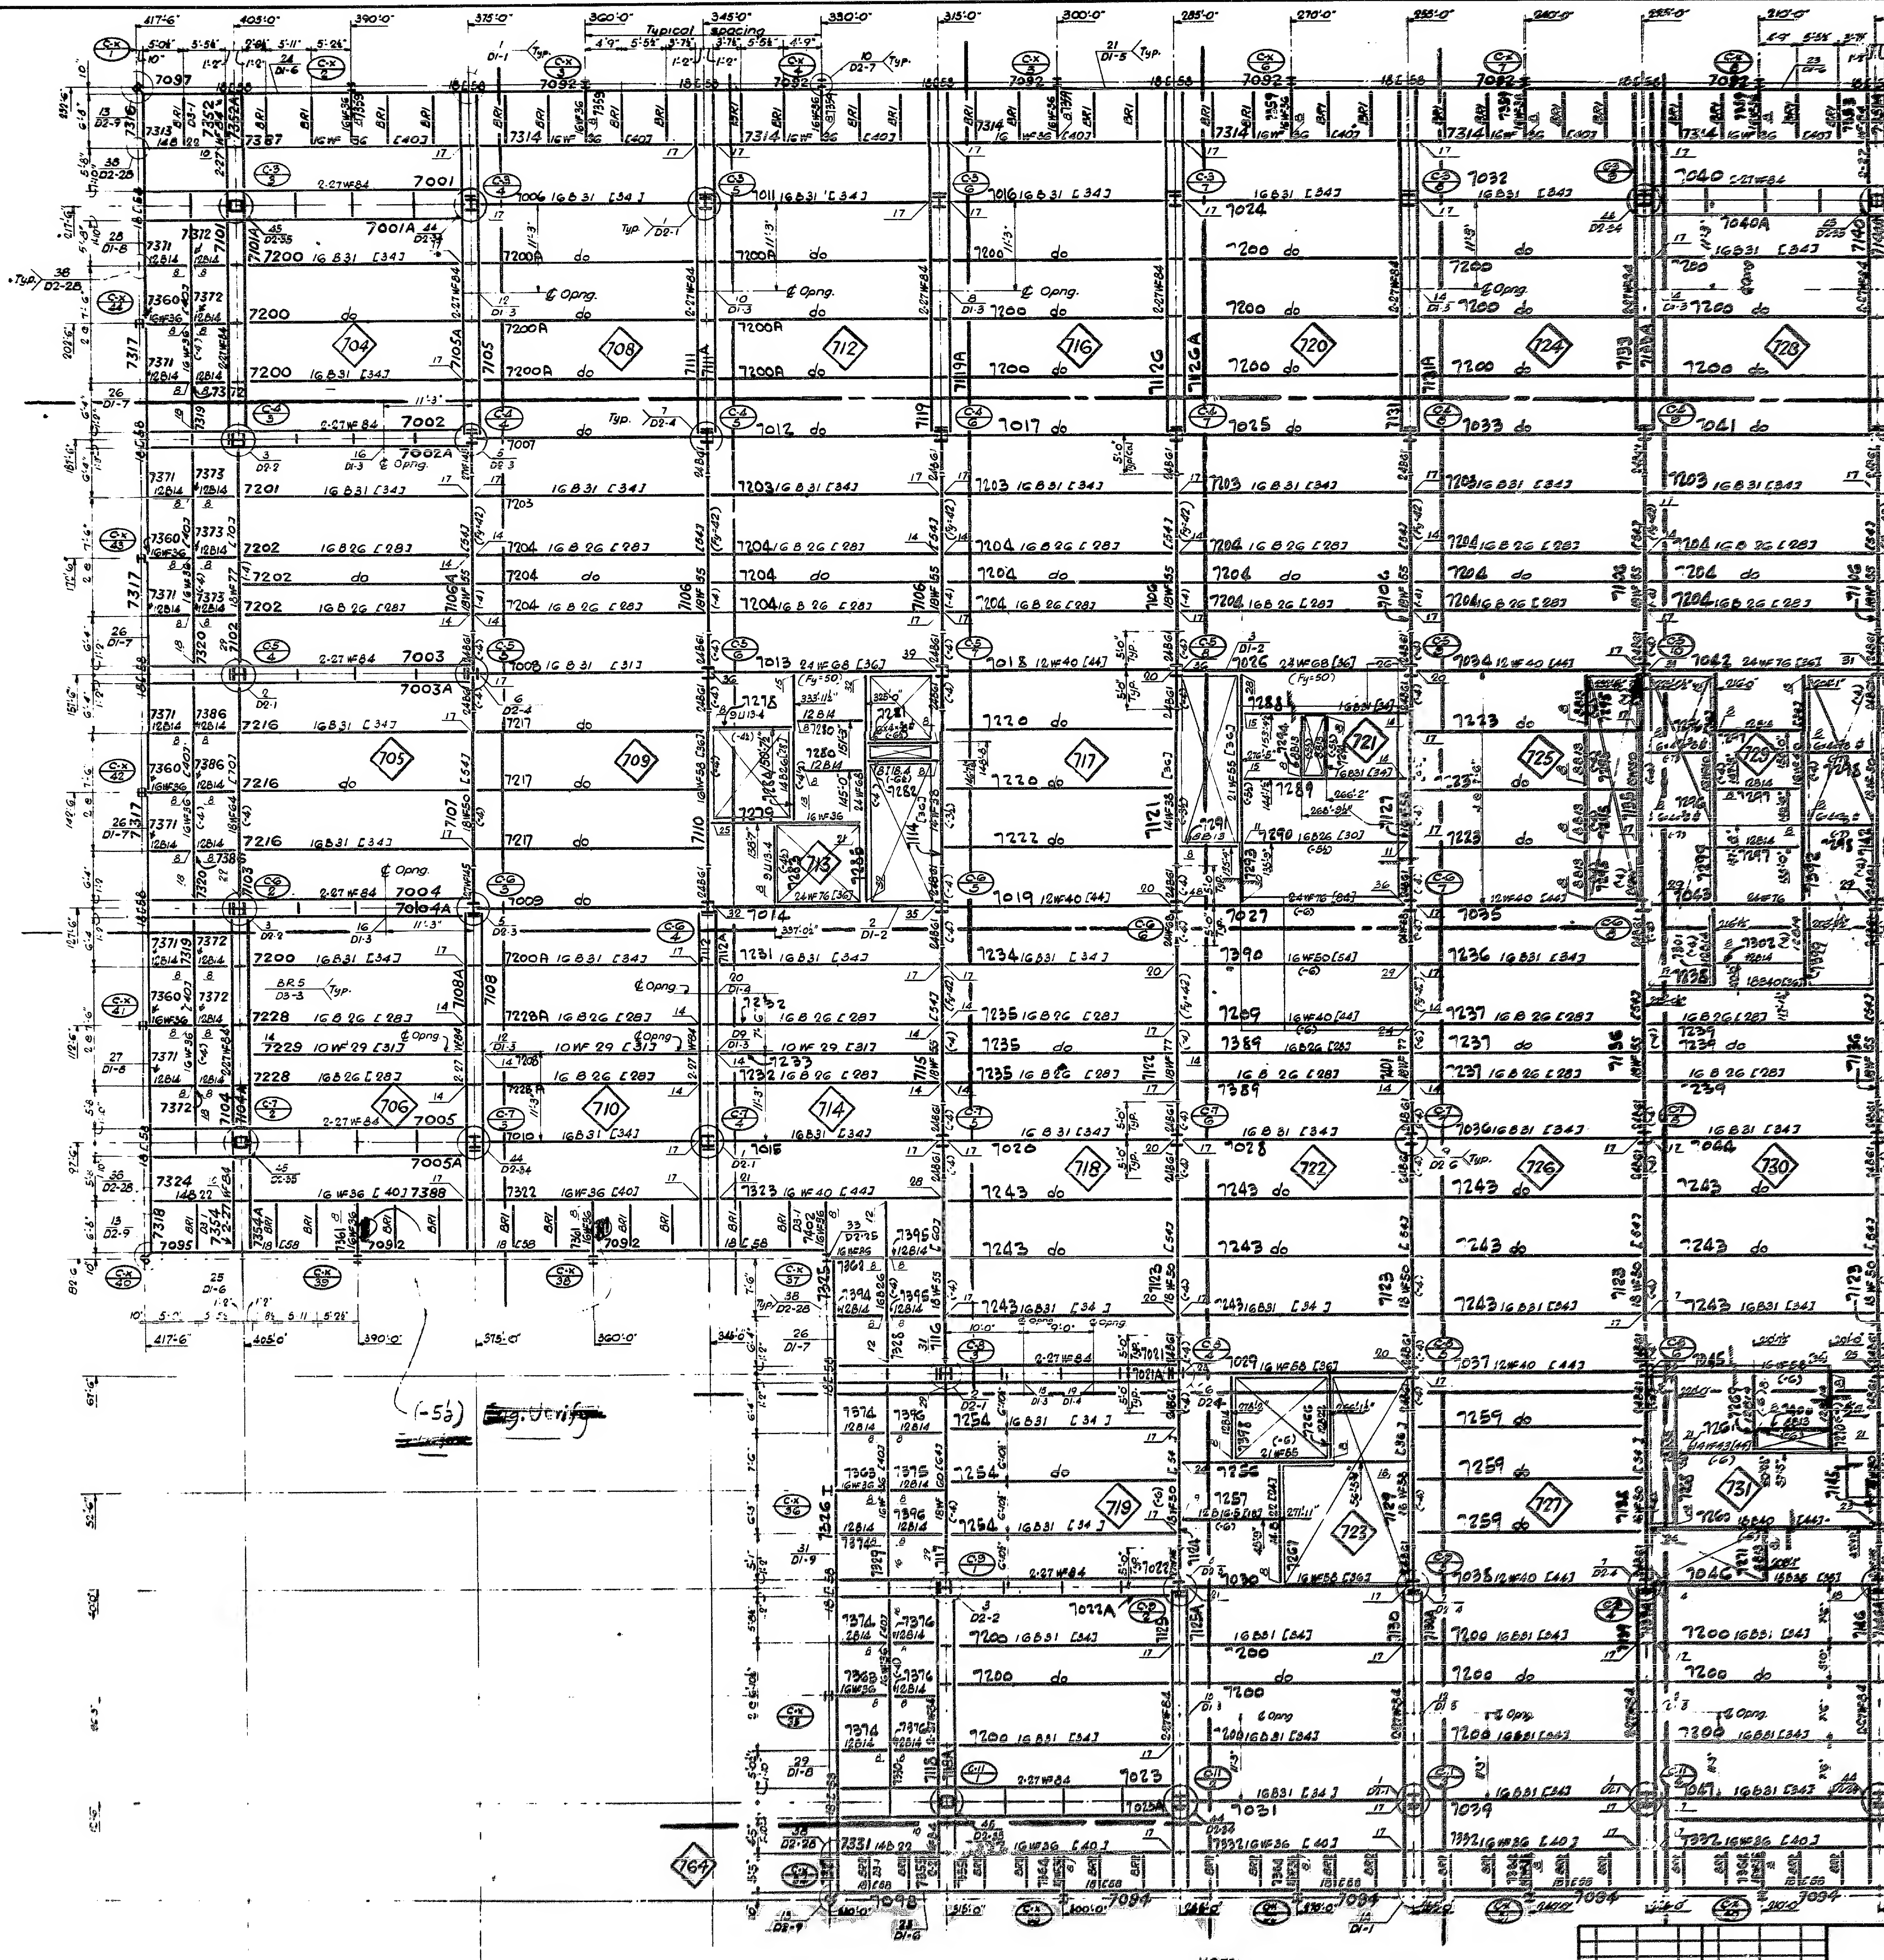

ERECTOR NOTE! FW DENOTES FIELD WELDING SKETCH

USE **FW-CA27** @ Col. C-3-2, C-7-2, C-11-1, C-3-10 & C-11-6
USE **FW-CA28** @ Col. CX-1, CX-9, CX-28, CX34 & CX40

NOTE:
1. For reference notes, see dwg. ECB1014

[illegible]